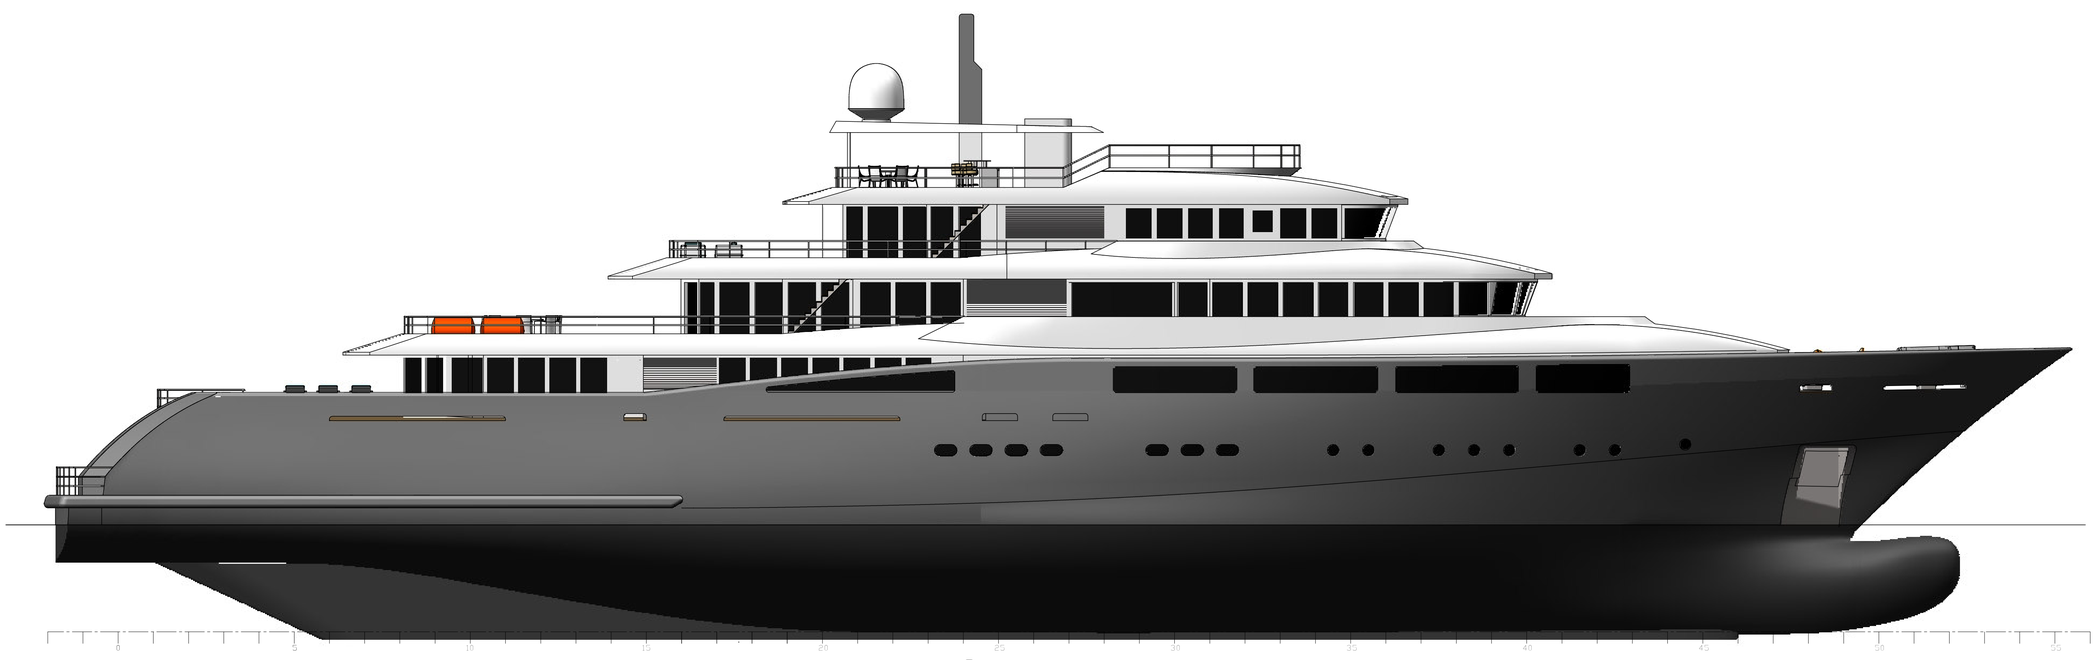

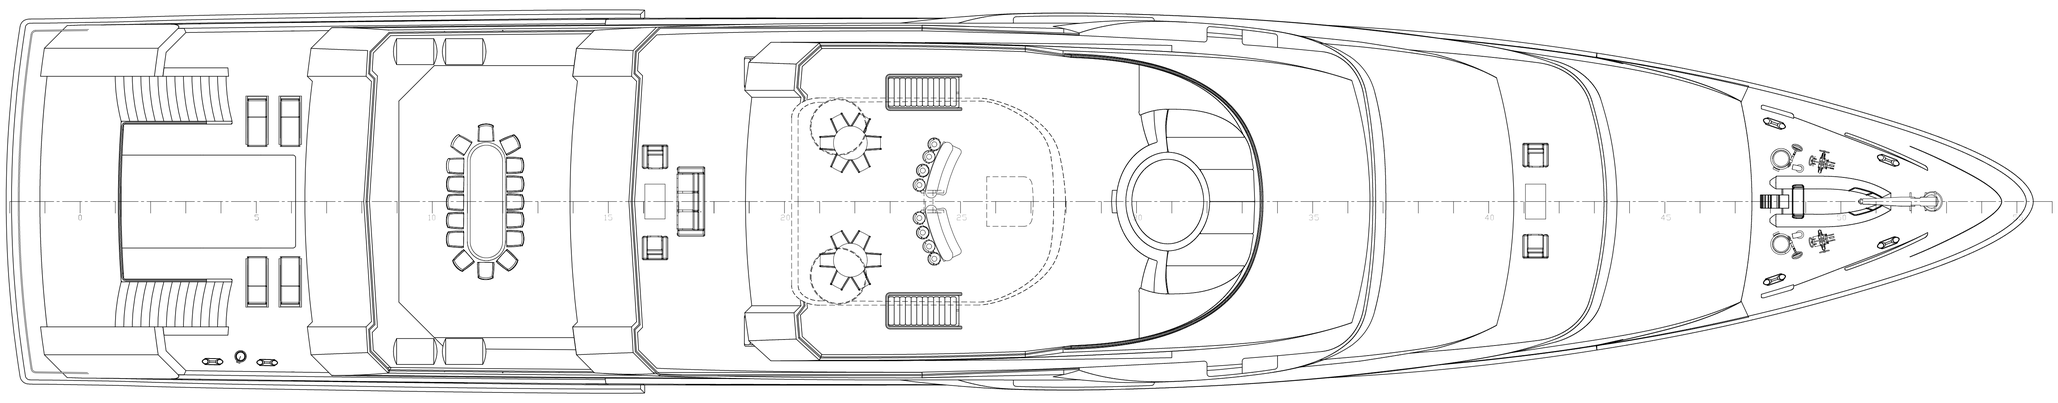

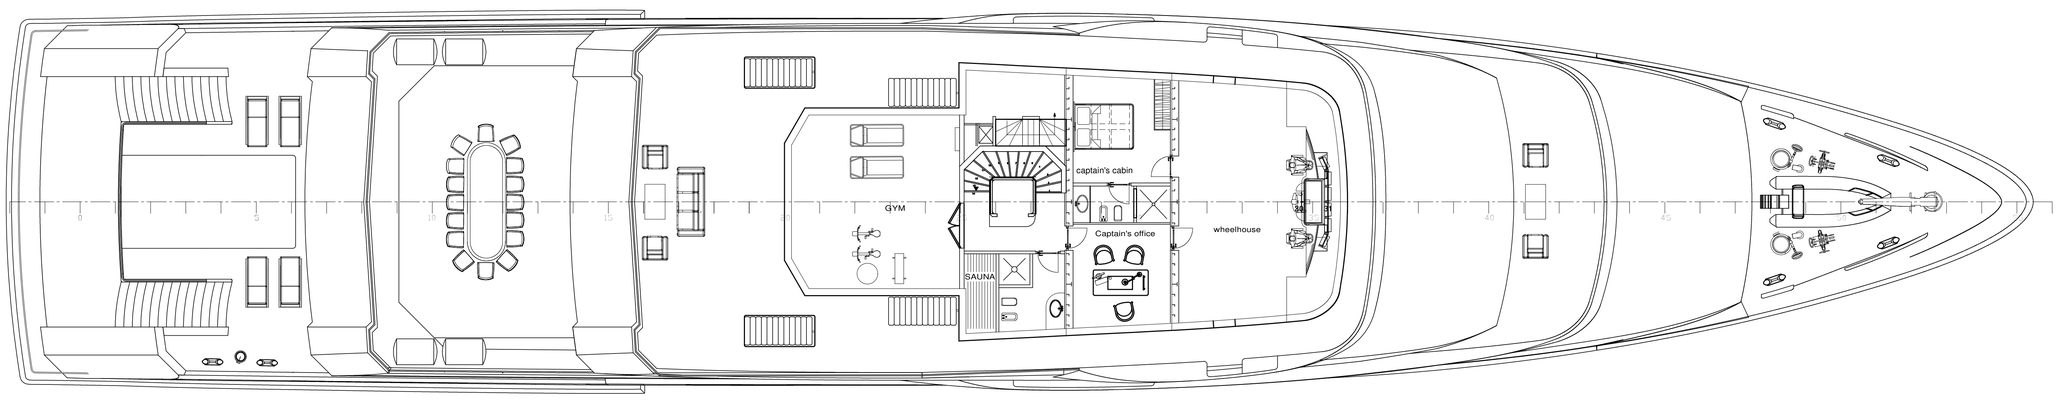

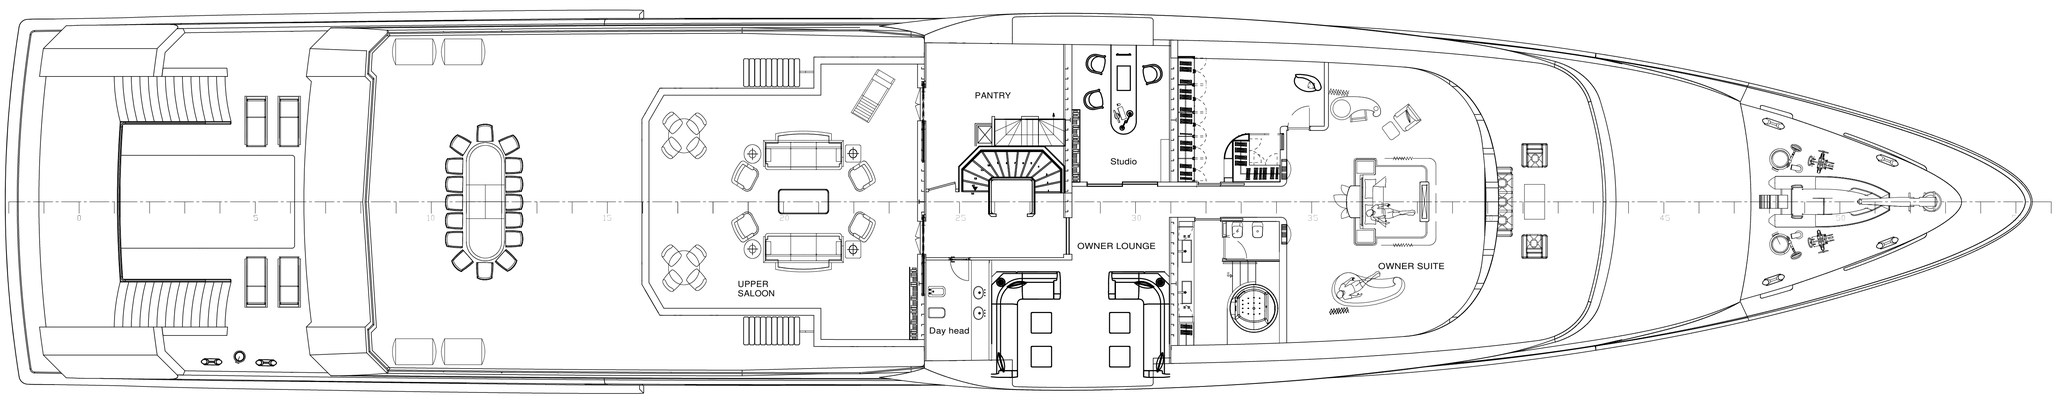

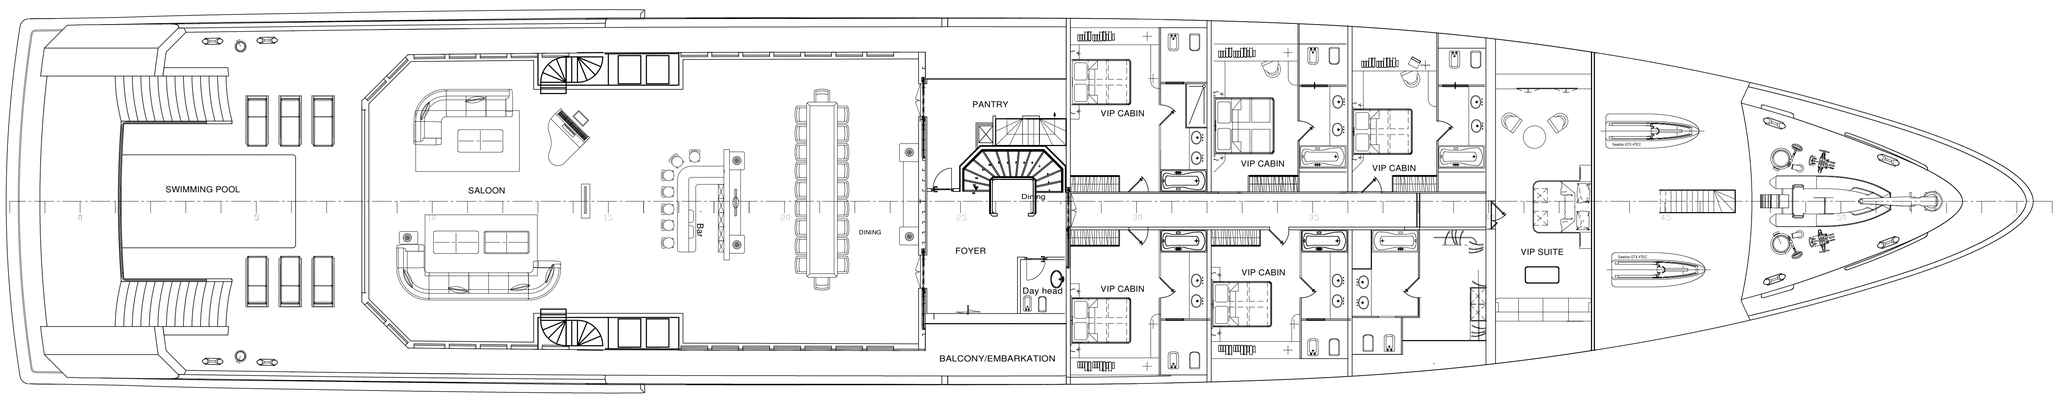

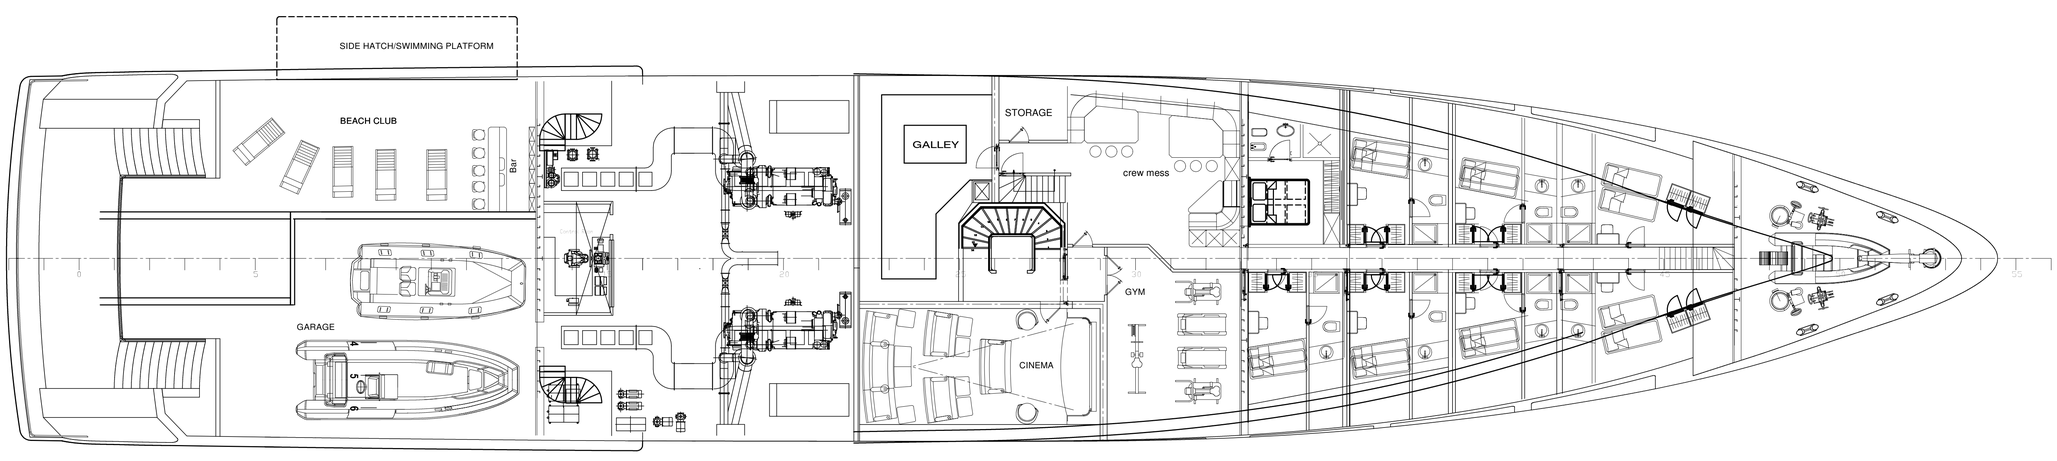

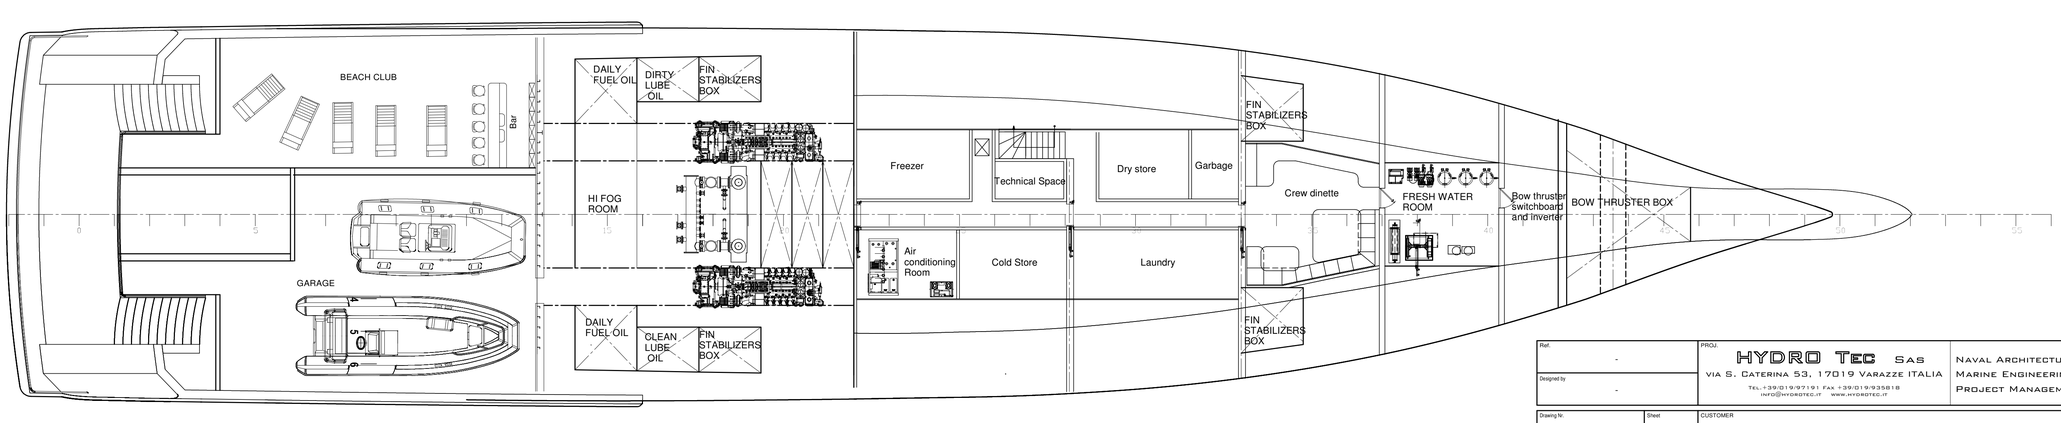

Ref. -	PROJ. HYDRO TEC SAS, via S. Caterina 53, 17019 Varazze ITALIA, Tel. +39/019/97191 Fax +39/019/925818, info@hydrotec.it www.hydrotec.it	Naval Architecture, Marine Engineering, Project Management
Designed by -		
Drawing Nr. - / Sheet 1	CUSTOMER ----	
Rev. - / of 1		
Replace -		
Designed by - / Date 26/10/2010	CONSTRUCTION EXPLORER 233'	CONSTRUCTION Nr.
Verified by - / Date -		
Scale 1:100 / Directory - / File -	TITLE GENERAL ARRANGEMENT	
Classification Society -		
Approval Nr. - / Date -		

A TERMINI DI LEGGE E' VIETATA LA COMUNICAZIONE A TERZI, LO SFRUTTAMENTO O LA RIPRODUZIONE ANCHE PARZIALE DI QUESTO DISEGNO
ACCORDING TO LAW IT IS STRICTLY FORBIDDEN ANY PARTIAL OR TOTAL COMMUNICATION OR REPRODUCTION OF THIS DRAWING